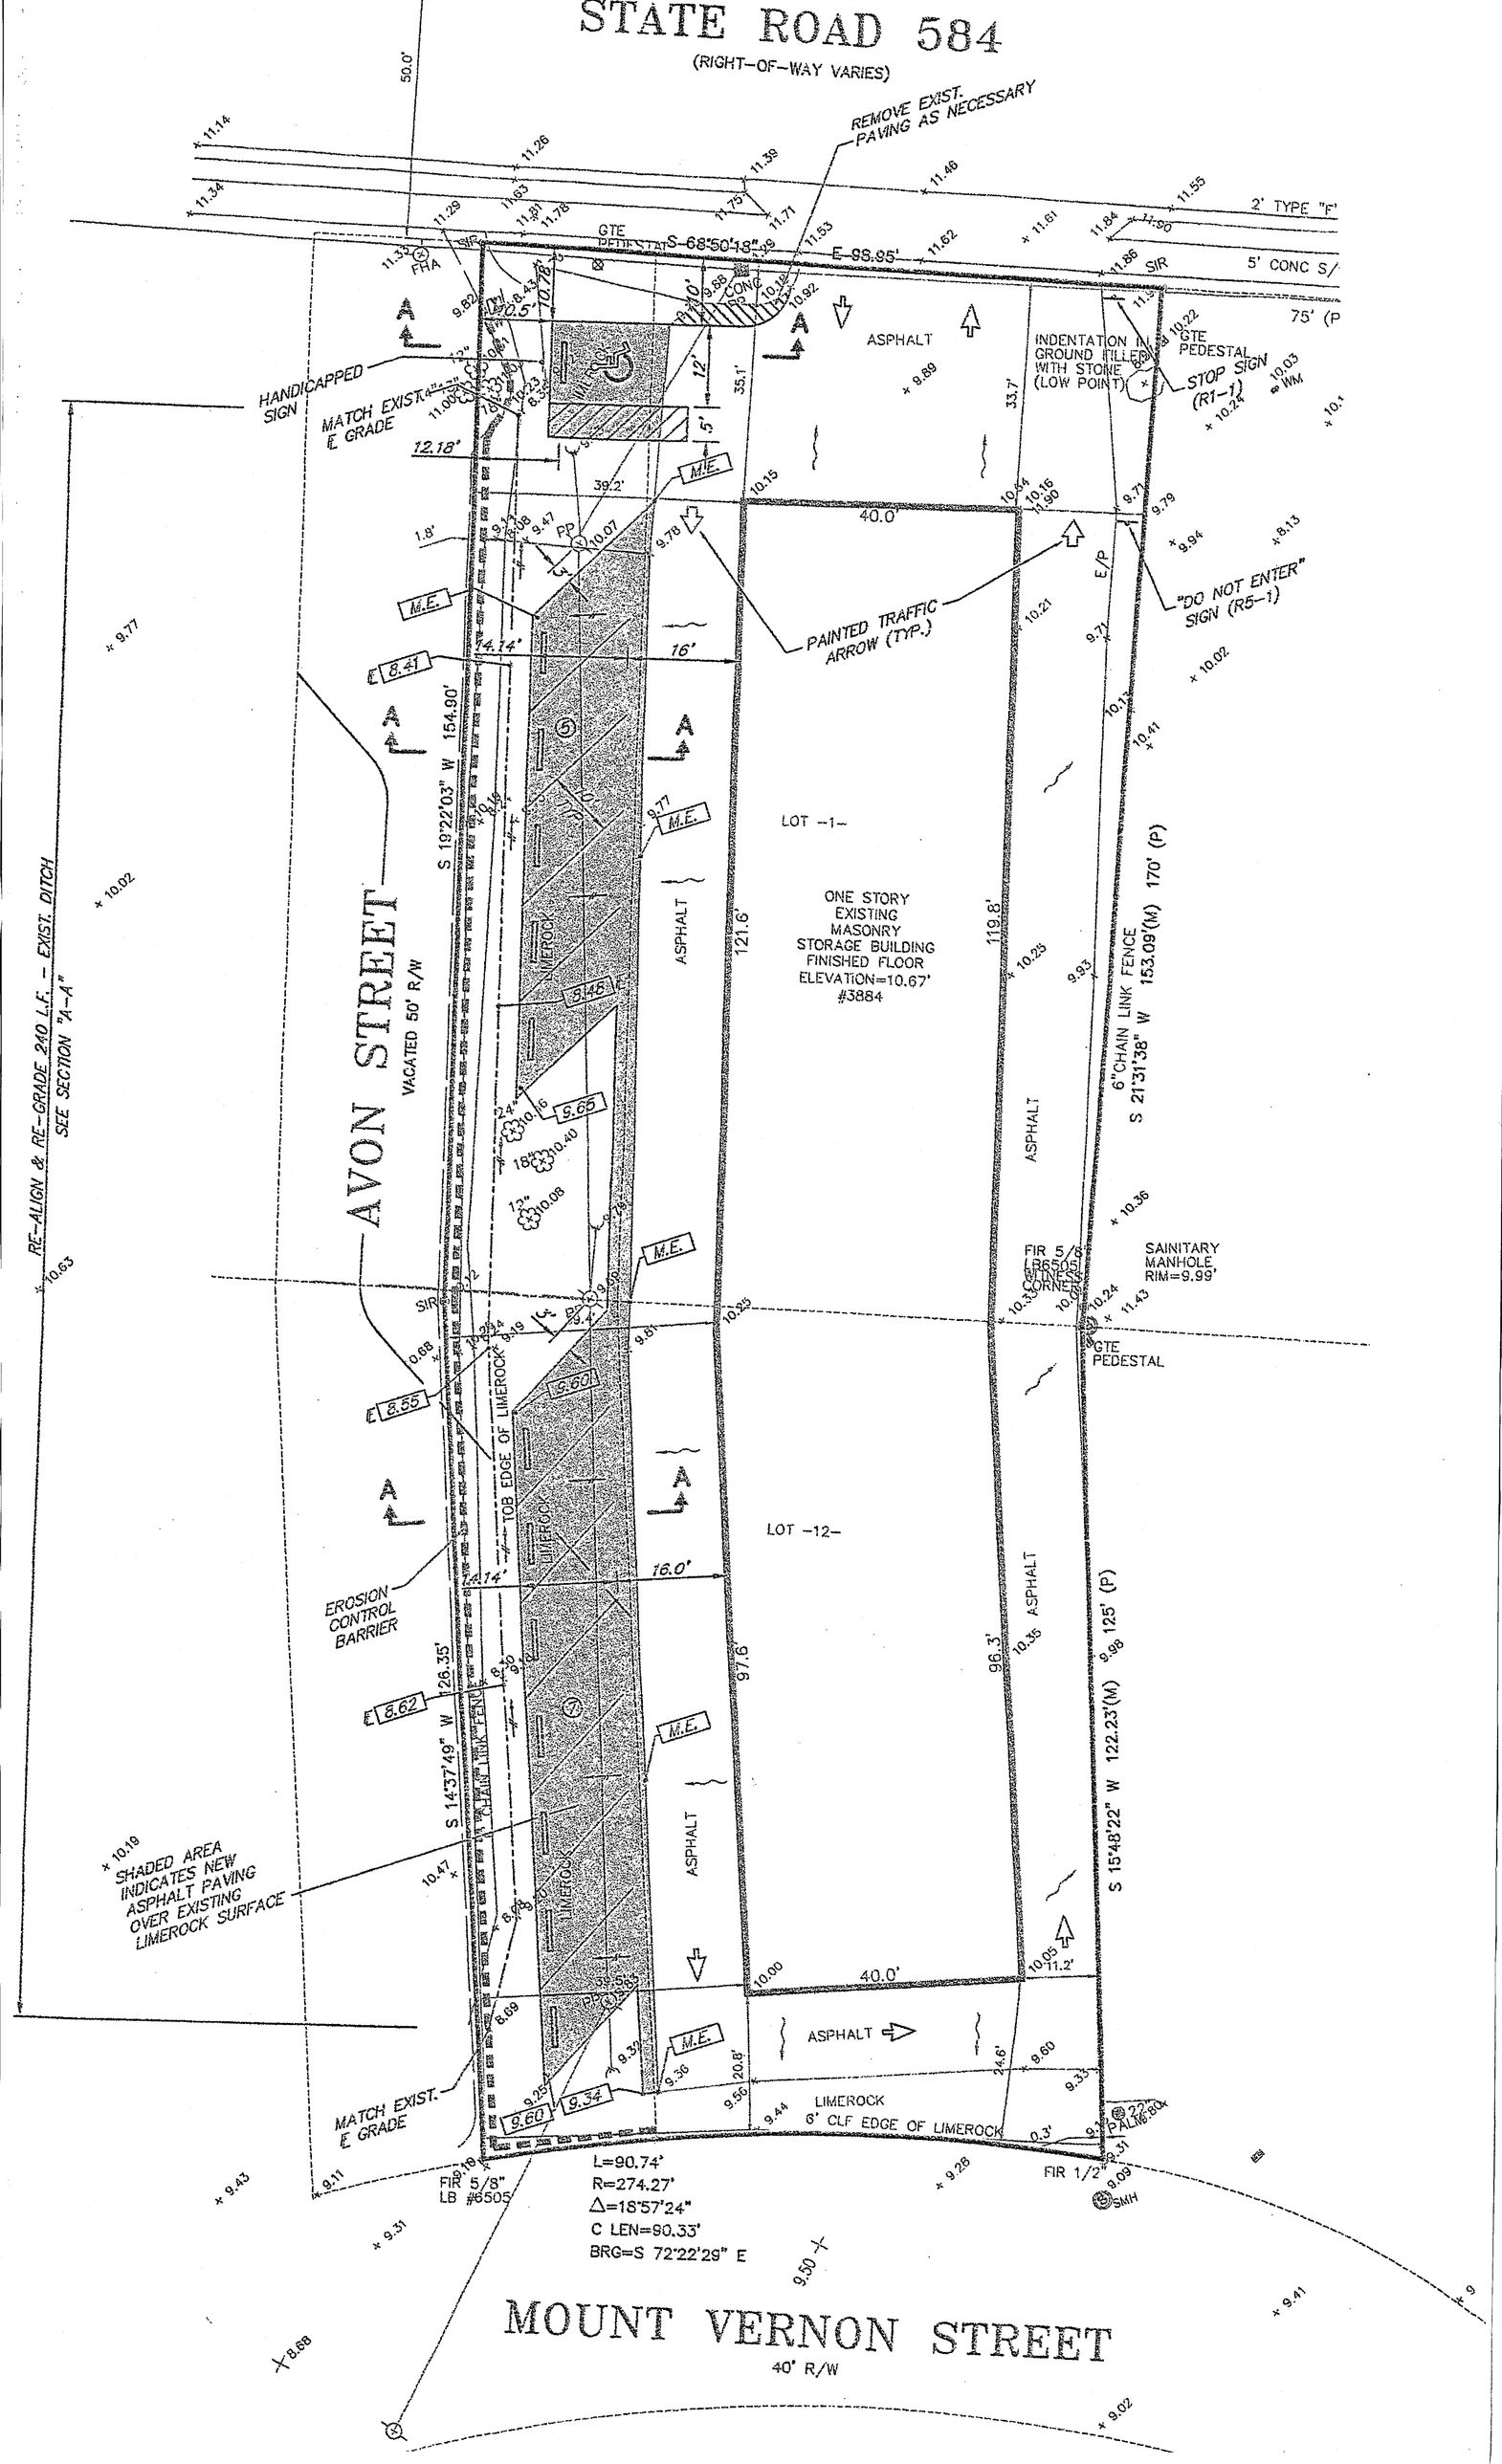
STATE ROAD 584
(RIGHT-OF-WAY VARIES)
REMOVE EXIST. PAVING AS NECESSARY
2' TYPE "F"
5' CONC S/
75' (P
GTE PEDESTAL
S 68°50'18" E 98.95'
ASPHALT
INDENTATION IN GROUND FILLED WITH STONE (LOW POINT)
STOP SIGN (R1-1)
HANDICAPPED SIGN
MATCH EXIST. E GRADE
"DO NOT ENTER" SIGN (R5-1)
PAINTED TRAFFIC ARROW (TYP.)
AVON STREET
VACATED 50' R/W
S 19°22'03" W 154.90'
LOT -1-
ONE STORY EXISTING MASONRY STORAGE BUILDING FINISHED FLOOR ELEVATION=10.67' #3884
LIMEROCK
ASPHALT
6"CHAIN LINK FENCE
S 21°31'38" W 153.09'(M) 170' (P)
FIR 5/8" LB#6505 CLINES CORNER
SANITARY MANHOLE RIM=9.99'
GTE PEDESTAL
TOB EDGE OF LIMEROCK
LOT -12-
EROSION CONTROL BARRIER
S 14°37'49" W 26.35'
S 15°48'22" W 122.23'(M) 125' (P)
SHADED AREA INDICATES NEW ASPHALT PAVING OVER EXISTING LIMEROCK SURFACE
RE-ALIGN & RE-GRADE 240 L.F. - EXIST. DITCH
SEE SECTION "A-A"
MATCH EXIST. E GRADE
LIMEROCK
6' CLF EDGE OF LIMEROCK
PALM
FIR 5/8" LB #6505
FIR 1/2"
SMH
L=90.74'
R=274.27'
Δ=18°57'24"
C LEN=90.33'
BRG=S 72°22'29" E
MOUNT VERNON STREET
40' R/W